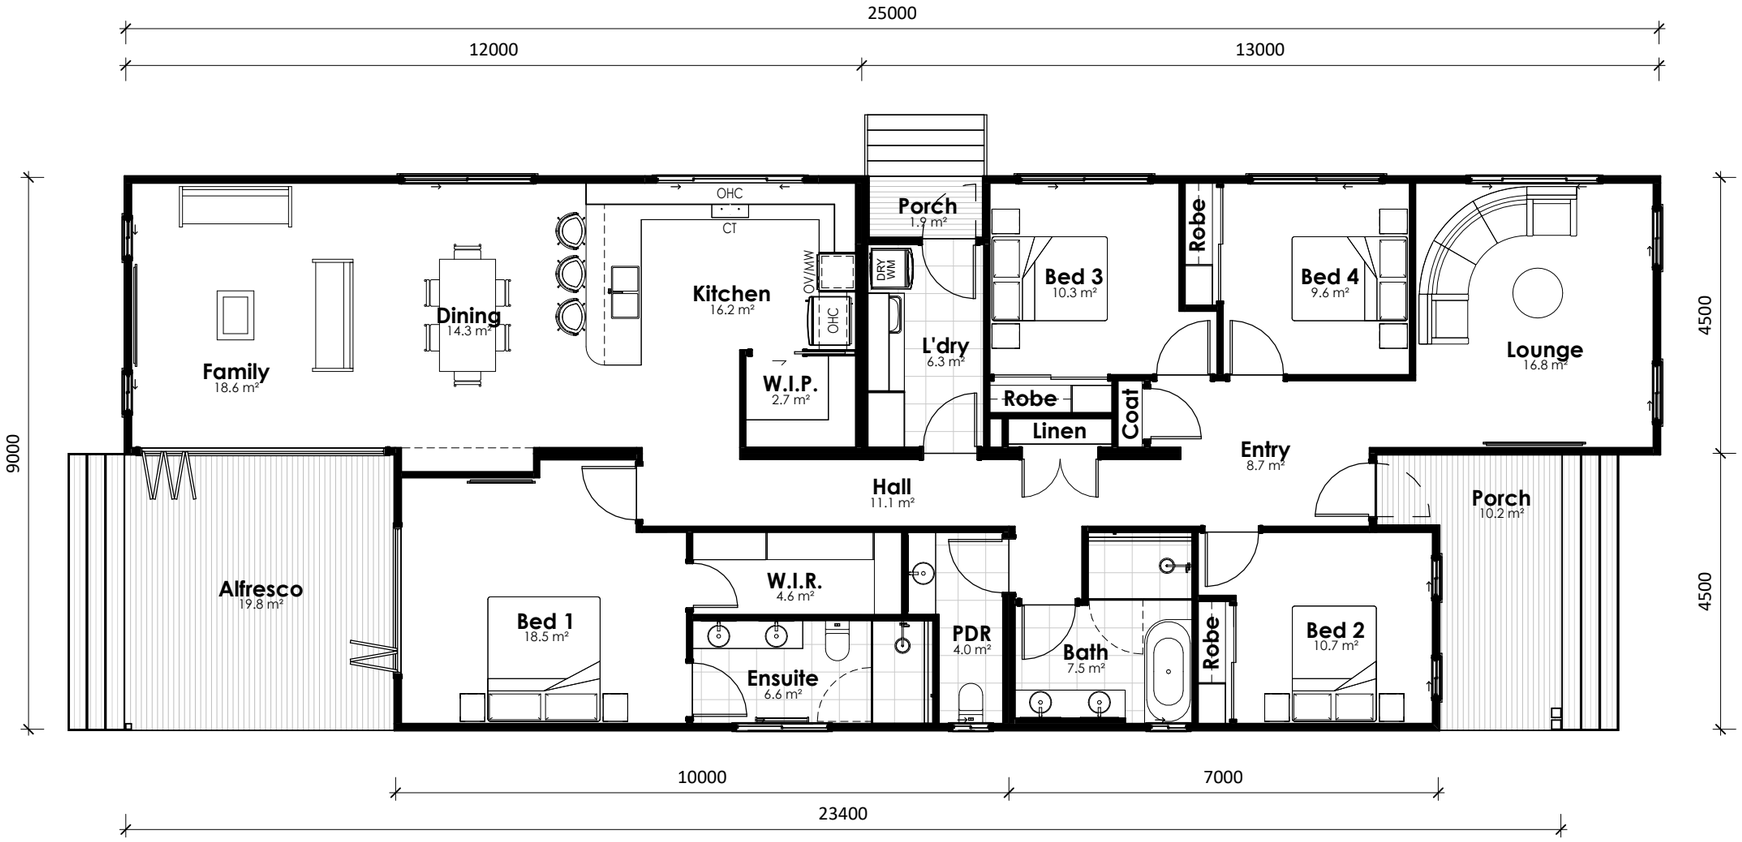

FLOOR PLAN

1 : 100

0 1m 2m 3m 4m 5m

1:100

Original sheet size A3 (297x420)
Plot date: 30/10/2026 8:09:45 AM

Active Construction Group Pty Ltd Trading as Westbuilt Homes
Postal: PO Box 663, Warwick QLD 4370
Head Office & Factory: 38-48 Project Street Warwick QLD 4370

FREECALL | 1800 688 044
ADMINISTRATION | (07) 4660 1600
OPERATIONS | (07) 4660 1605
SALES EMAIL | sales@westbuilt.com.au
WEBSITE | www.westbuilt.com.au

ABN: 40 165 638 988 ACN: 165 638 988
Q.B.C.C Licence QLD: 12 847 58
Building Licence NSW: 26 638 8C

Westbuilt

NEWPORT 217